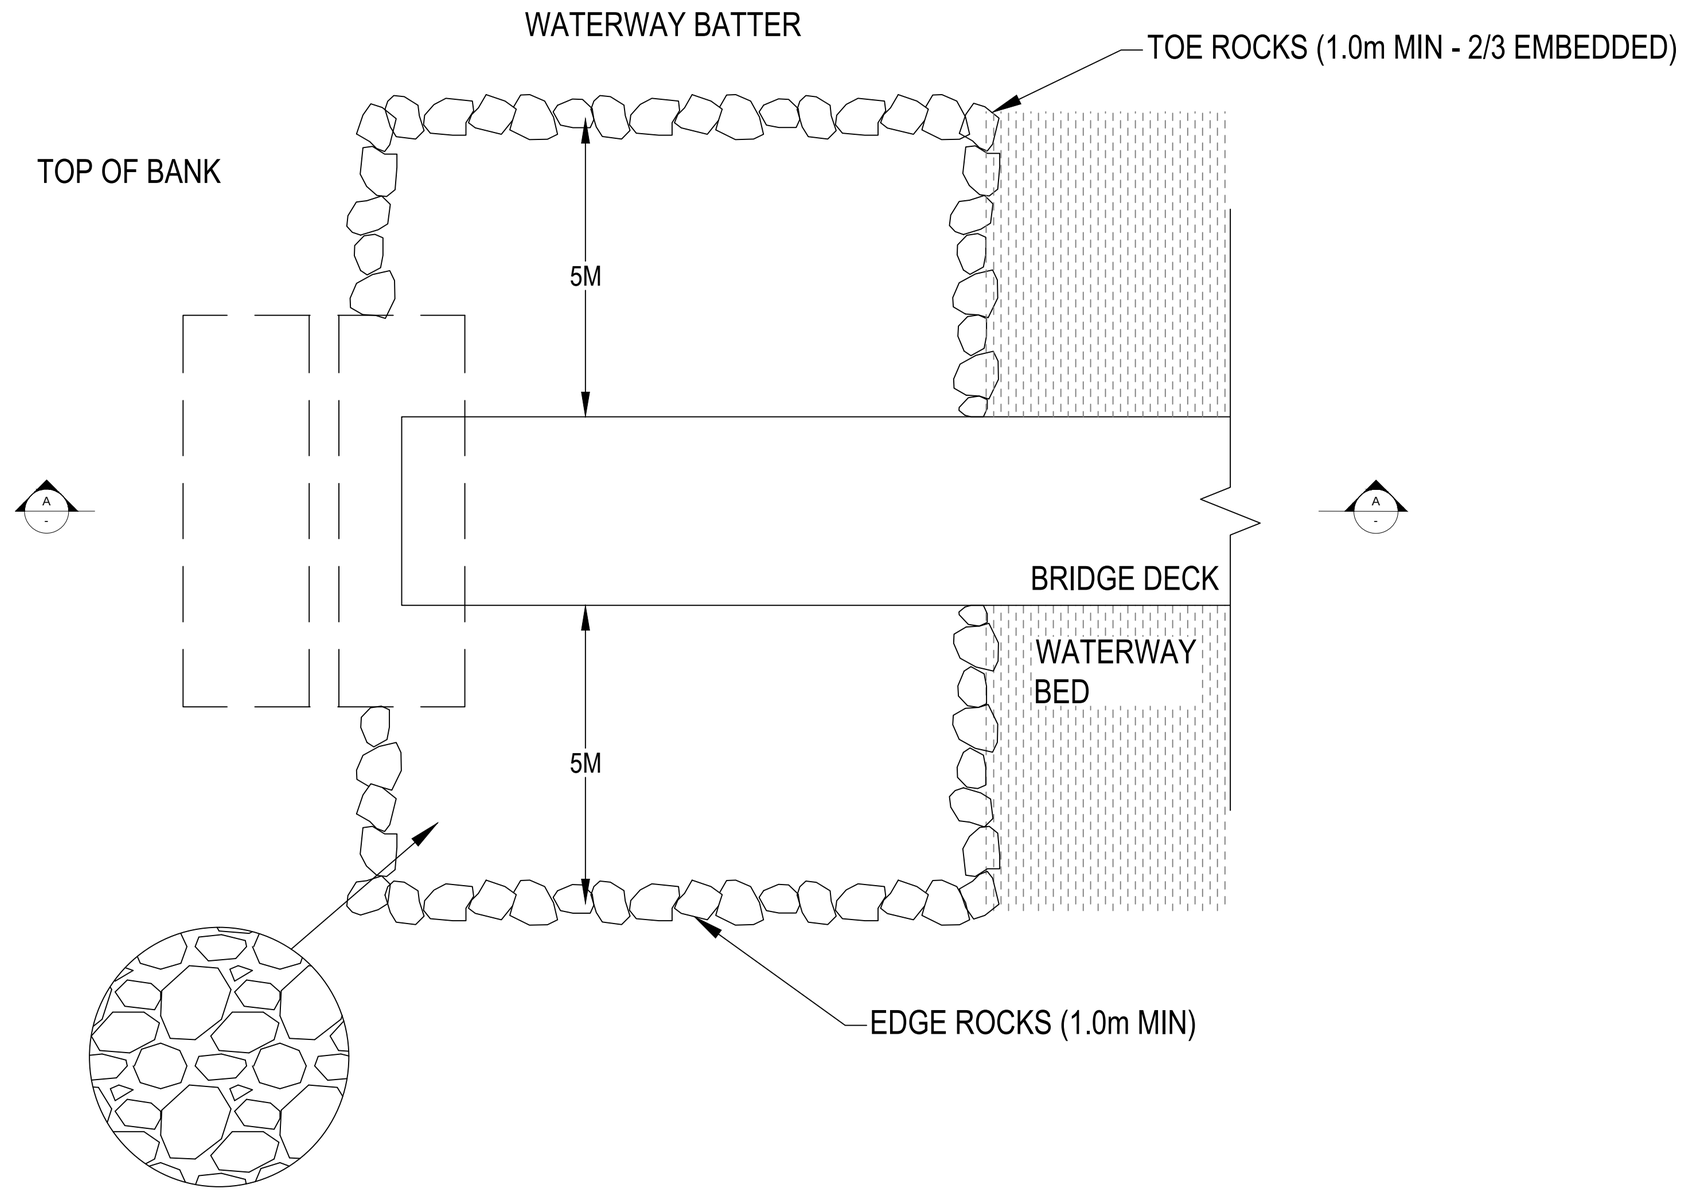

PLAN

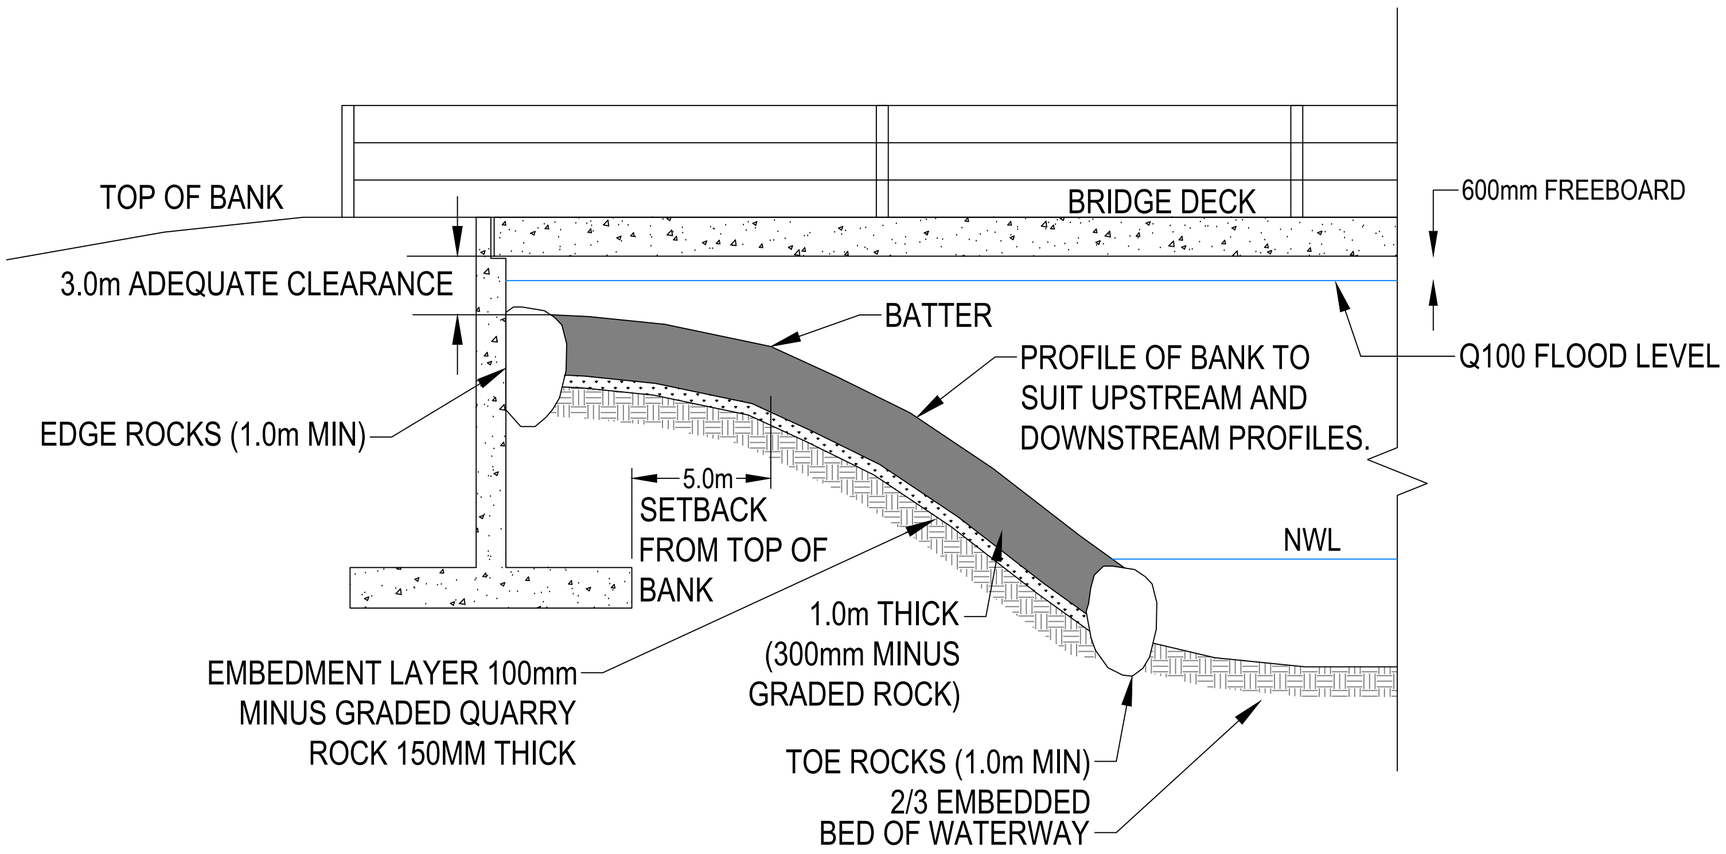

SECTION A-A

NOTE:

1. REFER TO PLANNING & BUILDING WESITE FOR GENERAL NOTES ON ROCKWORK.
2. BANK PROTECTION WORKS MUST BE DONE BEFORE DECK PLACEMENT ON CLEAR SPAN STRUCTURE.
3. SURFACE RUNOFF AROUND ABUTMENT STRUCTURES MAY LEAD TO BANK EROSION IN THE LONG TERM AND MAY REQUIRE SEPARATE TREATMENT.
4. EXTENT OF ROCKWORK UPSTREAM AND DOWNSTREAM OF DECK, DEPTH OF ROCK LAYERS, SIZES OF ROCK, ETC TO BE DETERMINED BY DESIGNER.
5. STRUCTURE TO BE DESIGNED TO COUNCIL STANDARDS AS THE OWNER & MAINTAINER OF ASSET.

LEGEND:

TOE/EDGE ROCK

LINING ROCK

FILTER/EMBEDMENT LAYER

CONCEPT ONLY
NOT TO SCALE

REV	DESCRIPTION	COMPANY	PROJECT OR WO NUMBER	DRAWN	ENG. CHECK	PR. MAN. APP'D	DATE
B	NOTATION AMENDMENTS	MW	-	MK			17/12/18

DRAFTER | DESIGNER | DESIGN MANAGER APPROVAL | PROJECT MANAGER APPROVAL
DRAFTING CHECK | ENGINEERING REVIEW

TITLE
BANK PROTECTION AT BRIDGE CROSSING

PROJECT DATUM | ORIGINAL SIZE
SCALE

CODE | MWC DRAWING NUMBER 7251/08/118 | REV B